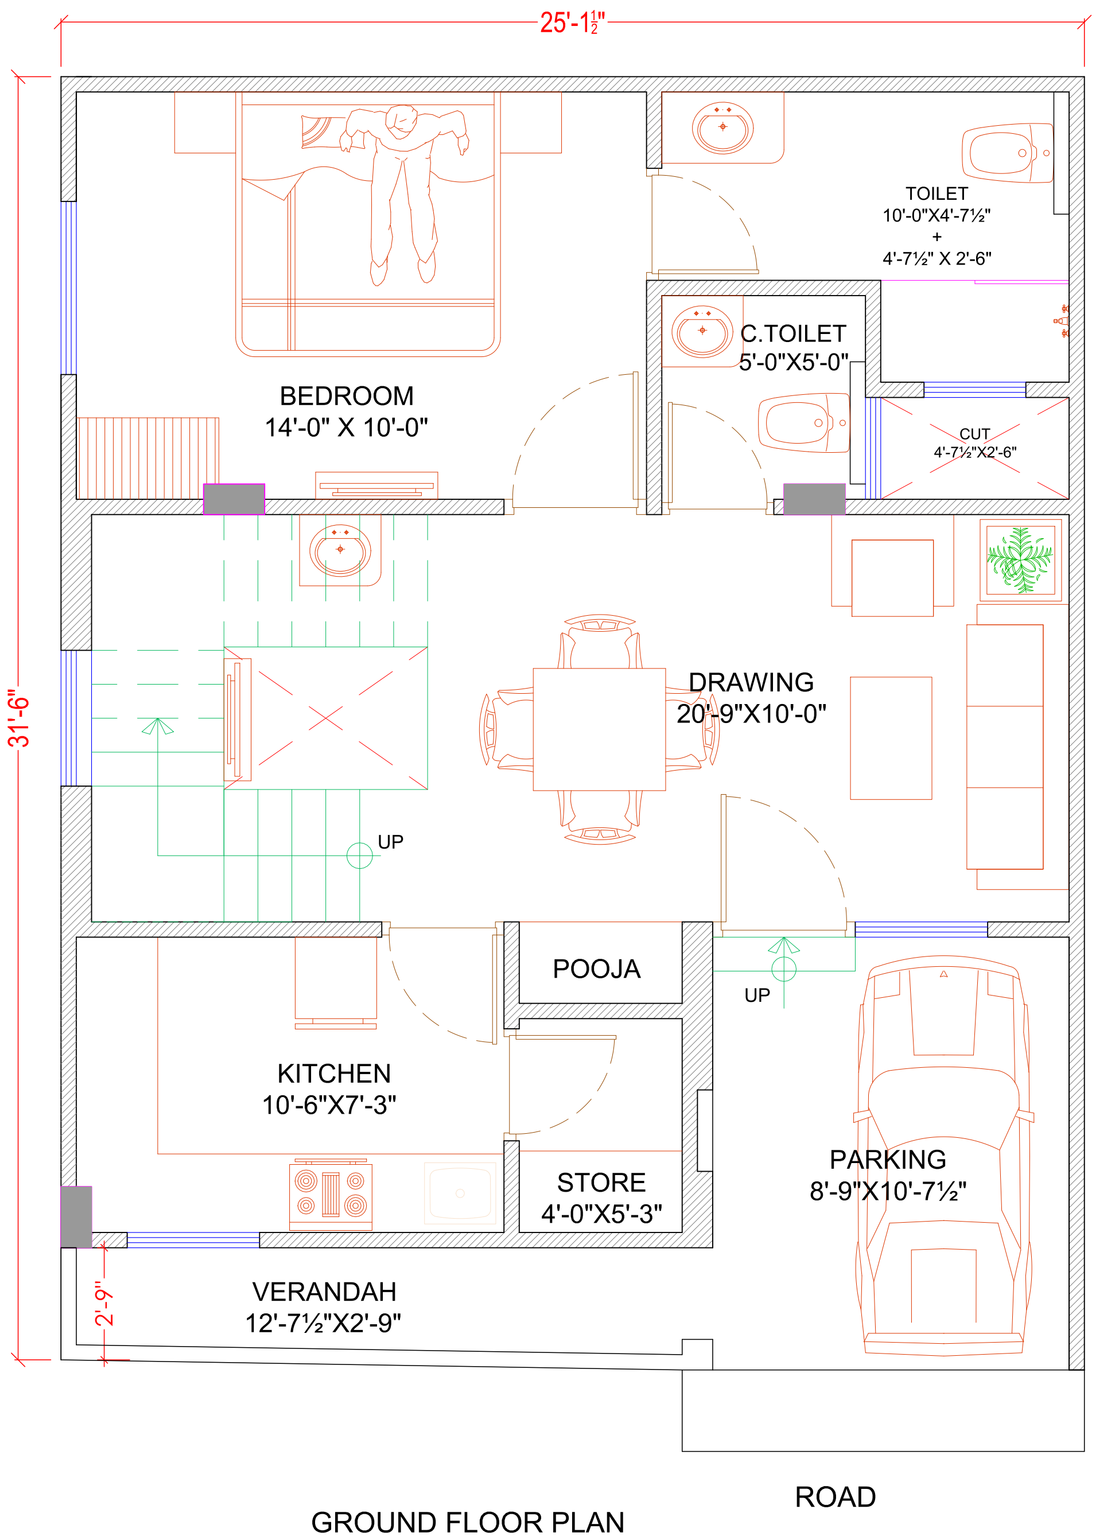

GROUND FLOOR PLAN

GROUND FLOOR SLAB AREA 809.58 SQ. FT.

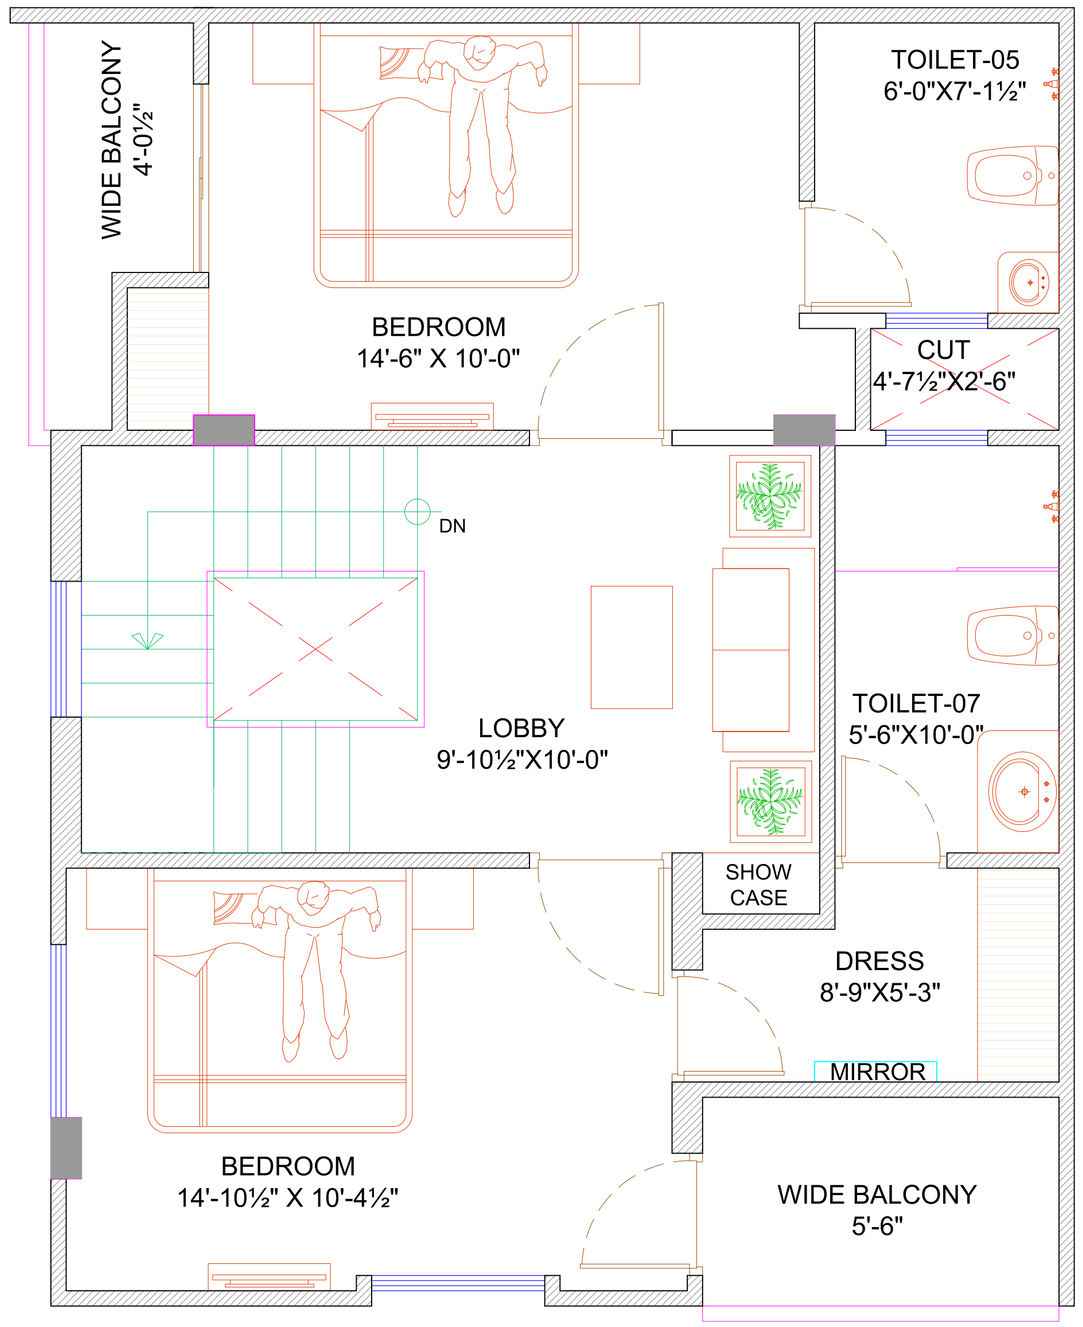

FIRST FLOOR PLAN

FIRST FLOOR SLAB AREA 824.59 SQ. FT.

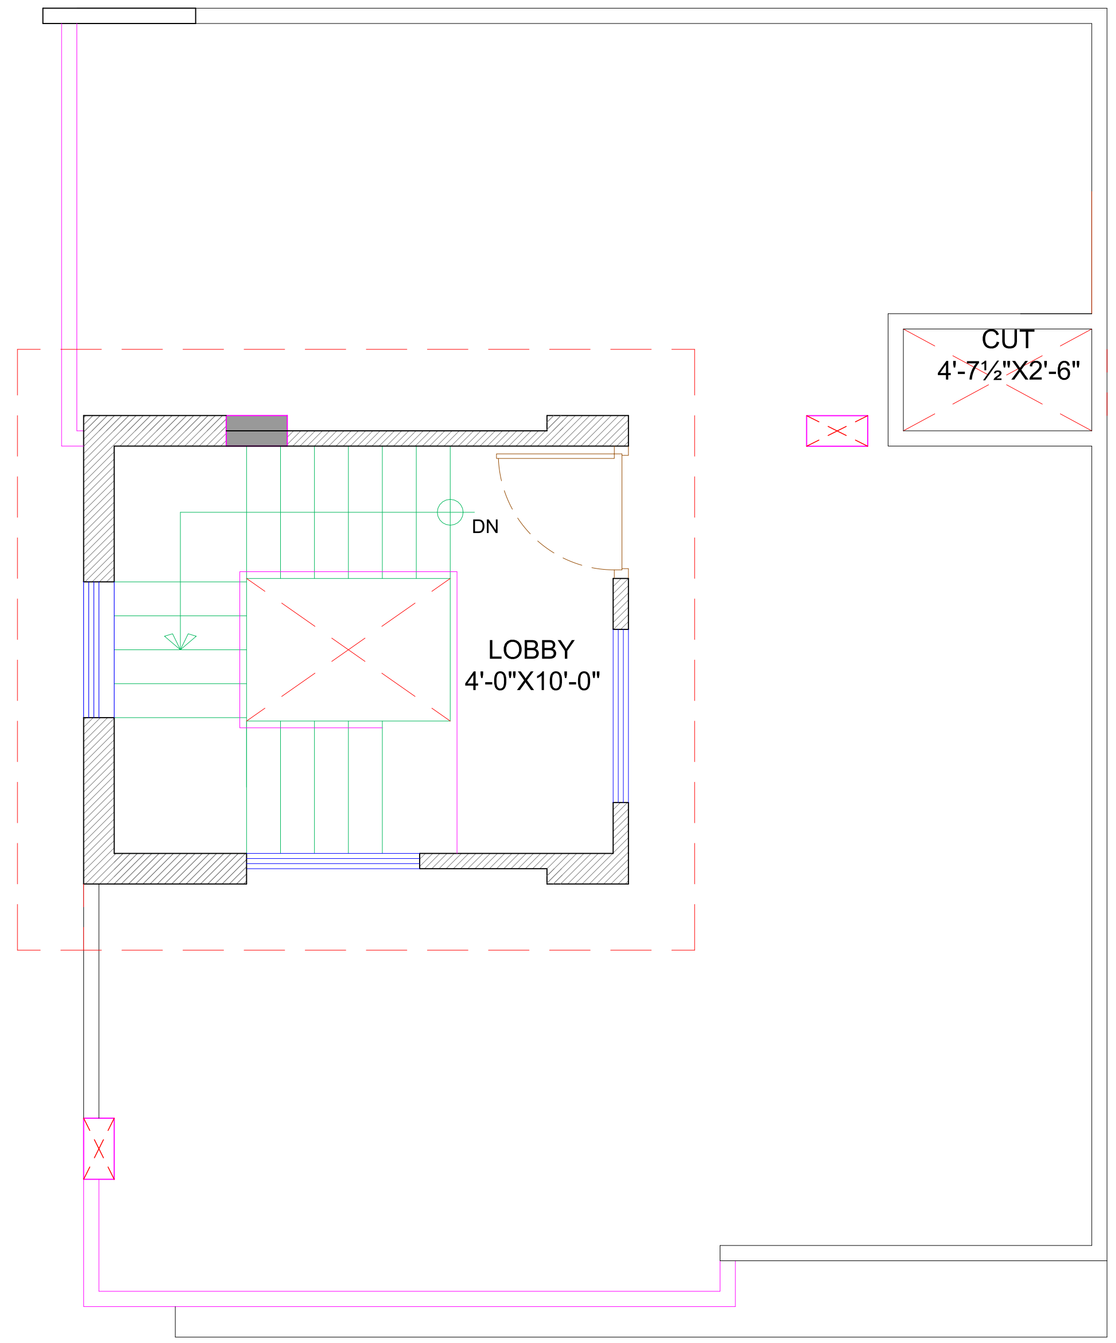

TERRACE FLOOR PLAN

TERRACE FLOOR SLAB AREA 259.96 SQ. FT.

PROJECT TITTLE :-

PROPOSED VILLA

ADDRESS - PLOT. NO.26 SOUTH PART, O BLOCK, JAIPUR

DRAWING TITLE :-

FLOOR PLAN

GENERAL NOTES

1. All dimensions are in feets and inches.
2. Do not scale this drawing follow written dimensions only.
3. This drawing should be read in conjunction with other architectural and structural drawings.
4. Any discripancy in the drawing should be immediately brought to the notice of architect.

CHKD BY :- Ar. SANDEEP GOYAL

DRAWN BY :- GIRIRAJ KUMAWAT

DATE :- 05-08-2023

NORTH :-

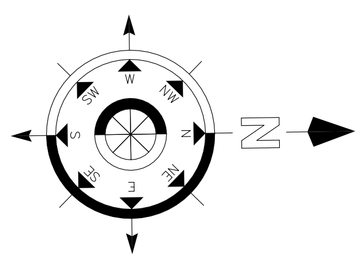

ARCHITECTS :-

SOMYAKRITI ARCHITECTS
Architects,Interior Designers
3/ 23, Kavita Enclave, Chitrakoot Scheme,
Ajmer Road,Jaipur
Contact- 0141-4035752,9829535752