PROPOSED LAYOUT PLAN OF SCHEME

A PROJECT BY JAIPUR HOME DEVELOPERS

GOVIND AANGAN

AT VILL. BIDPINARPURA, NEAR NH -12 TONK ROAD, CHAKSU, JAIPUR
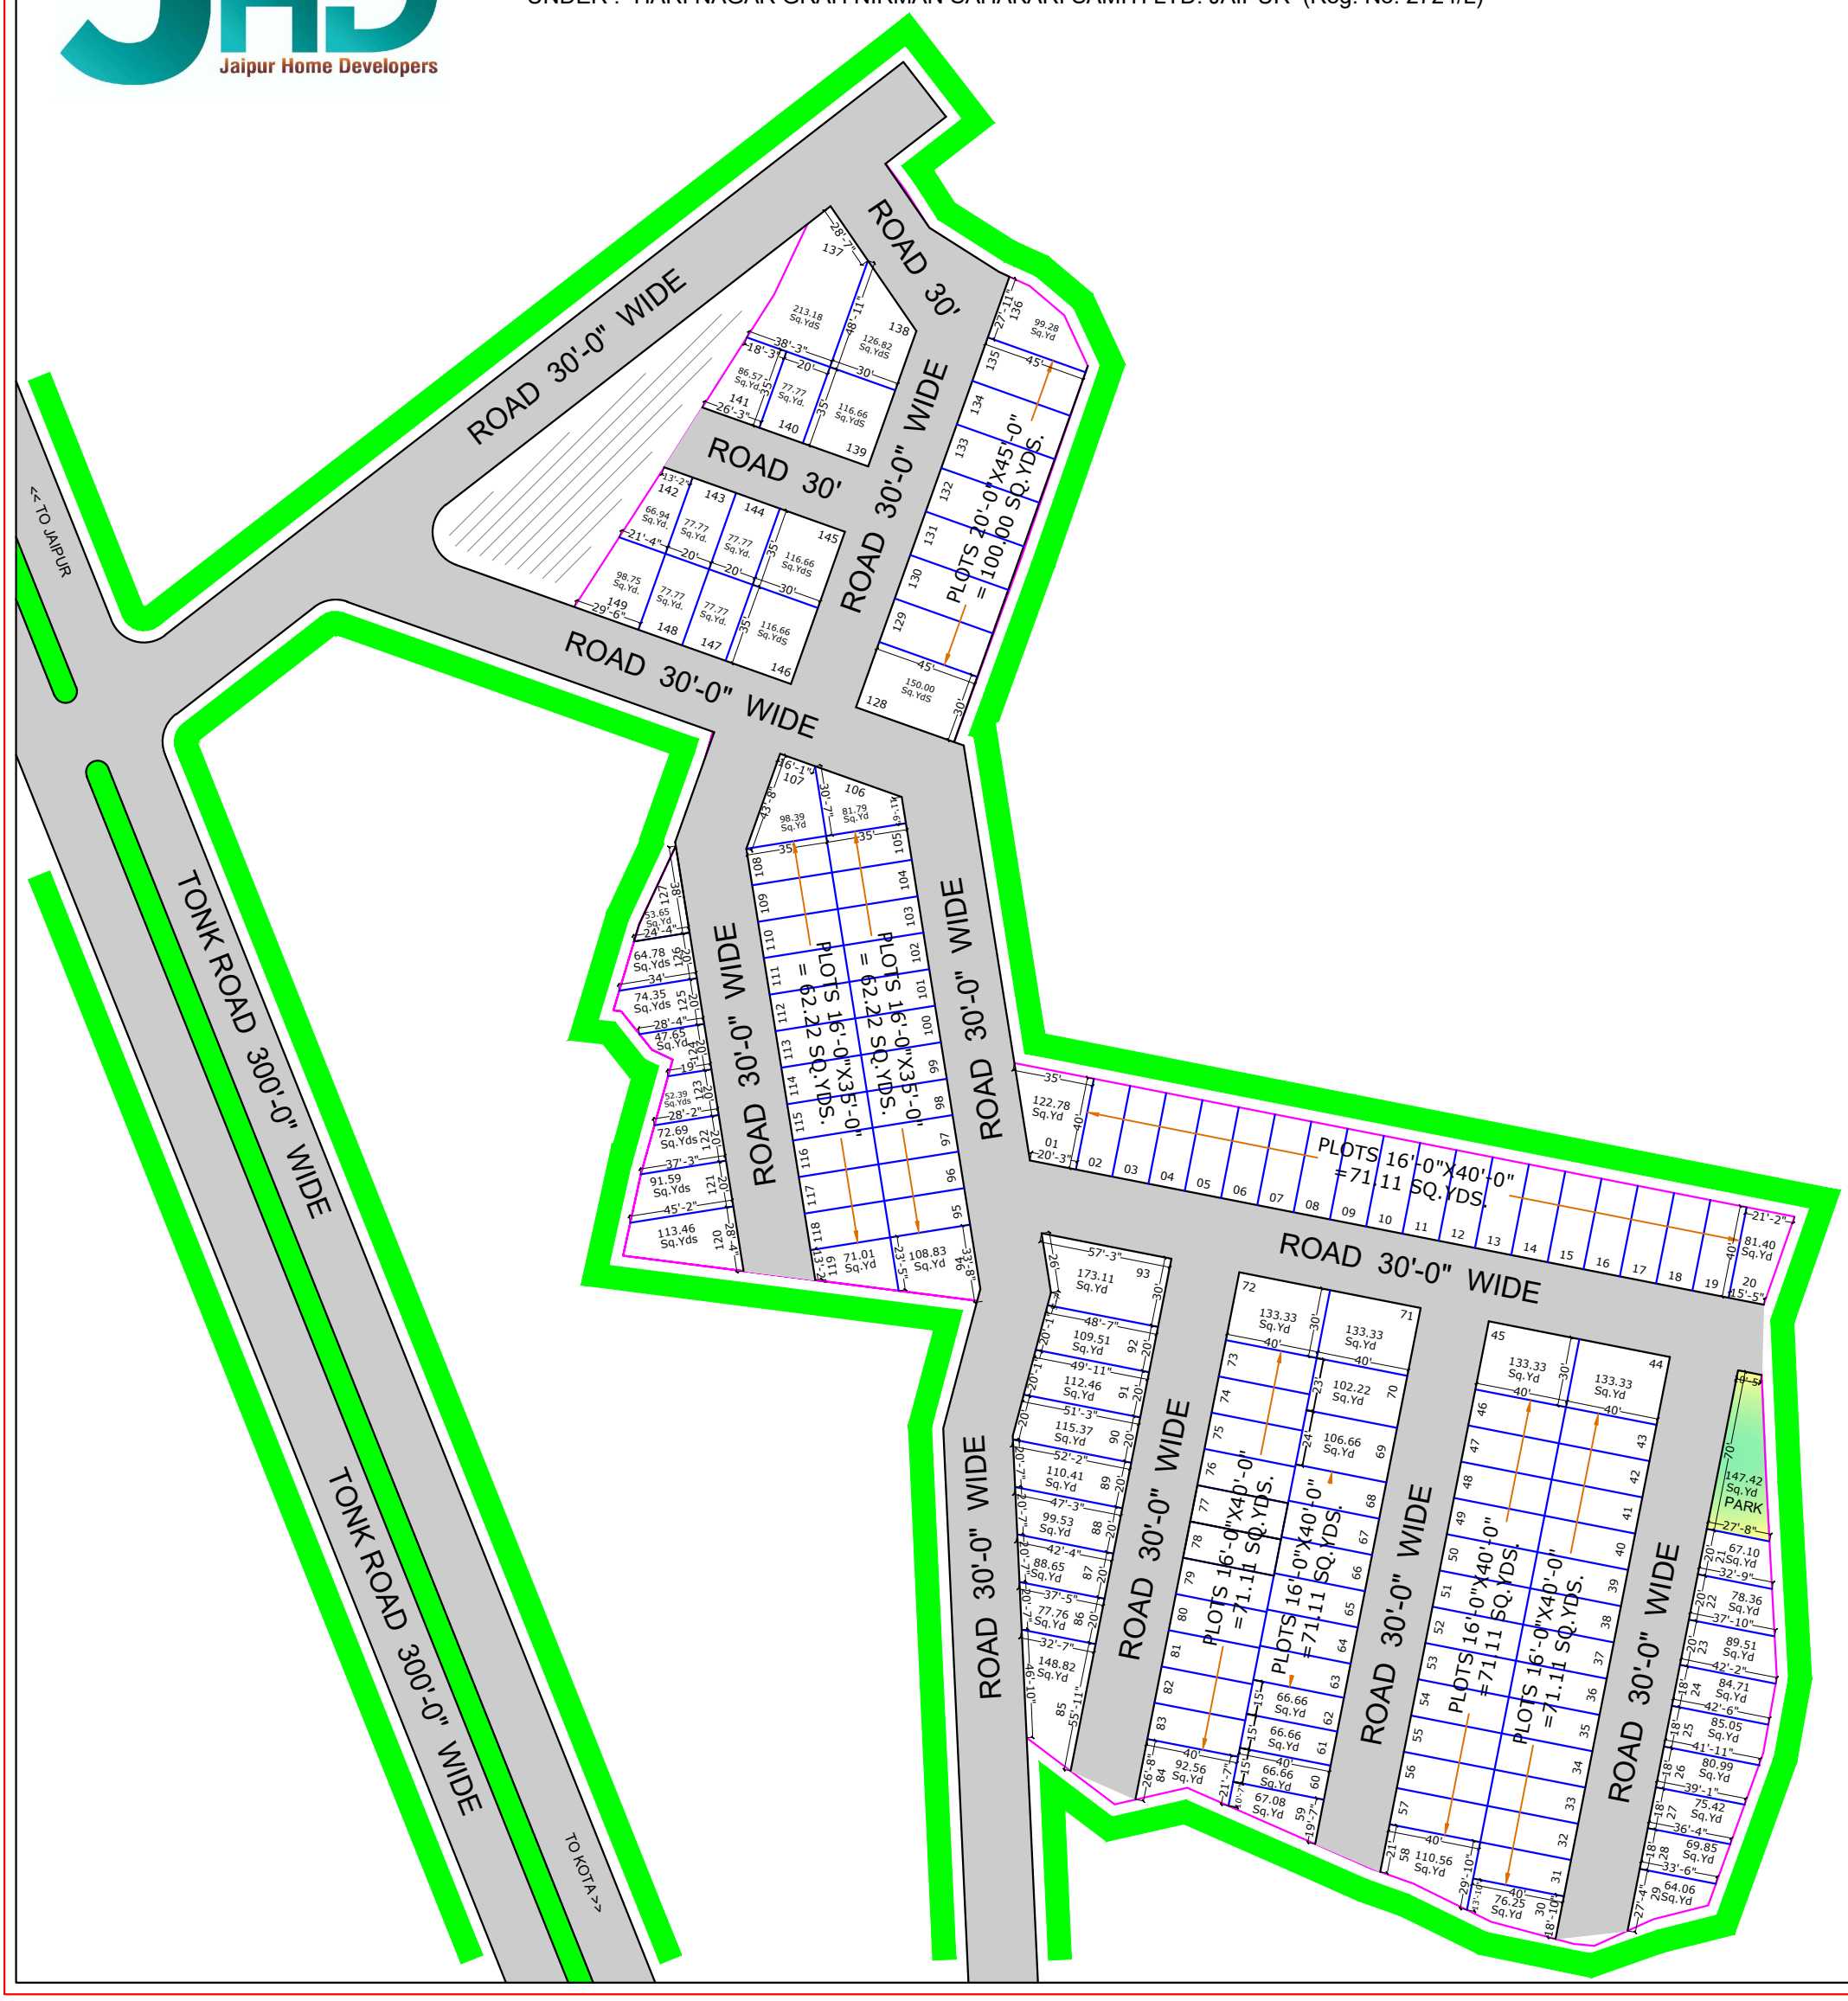
UNDER :- HARI NAGAR GRAH NIRMAN SAHAKARI SAMITI LTD. JAIPUR (Reg. No. 2724/L)